


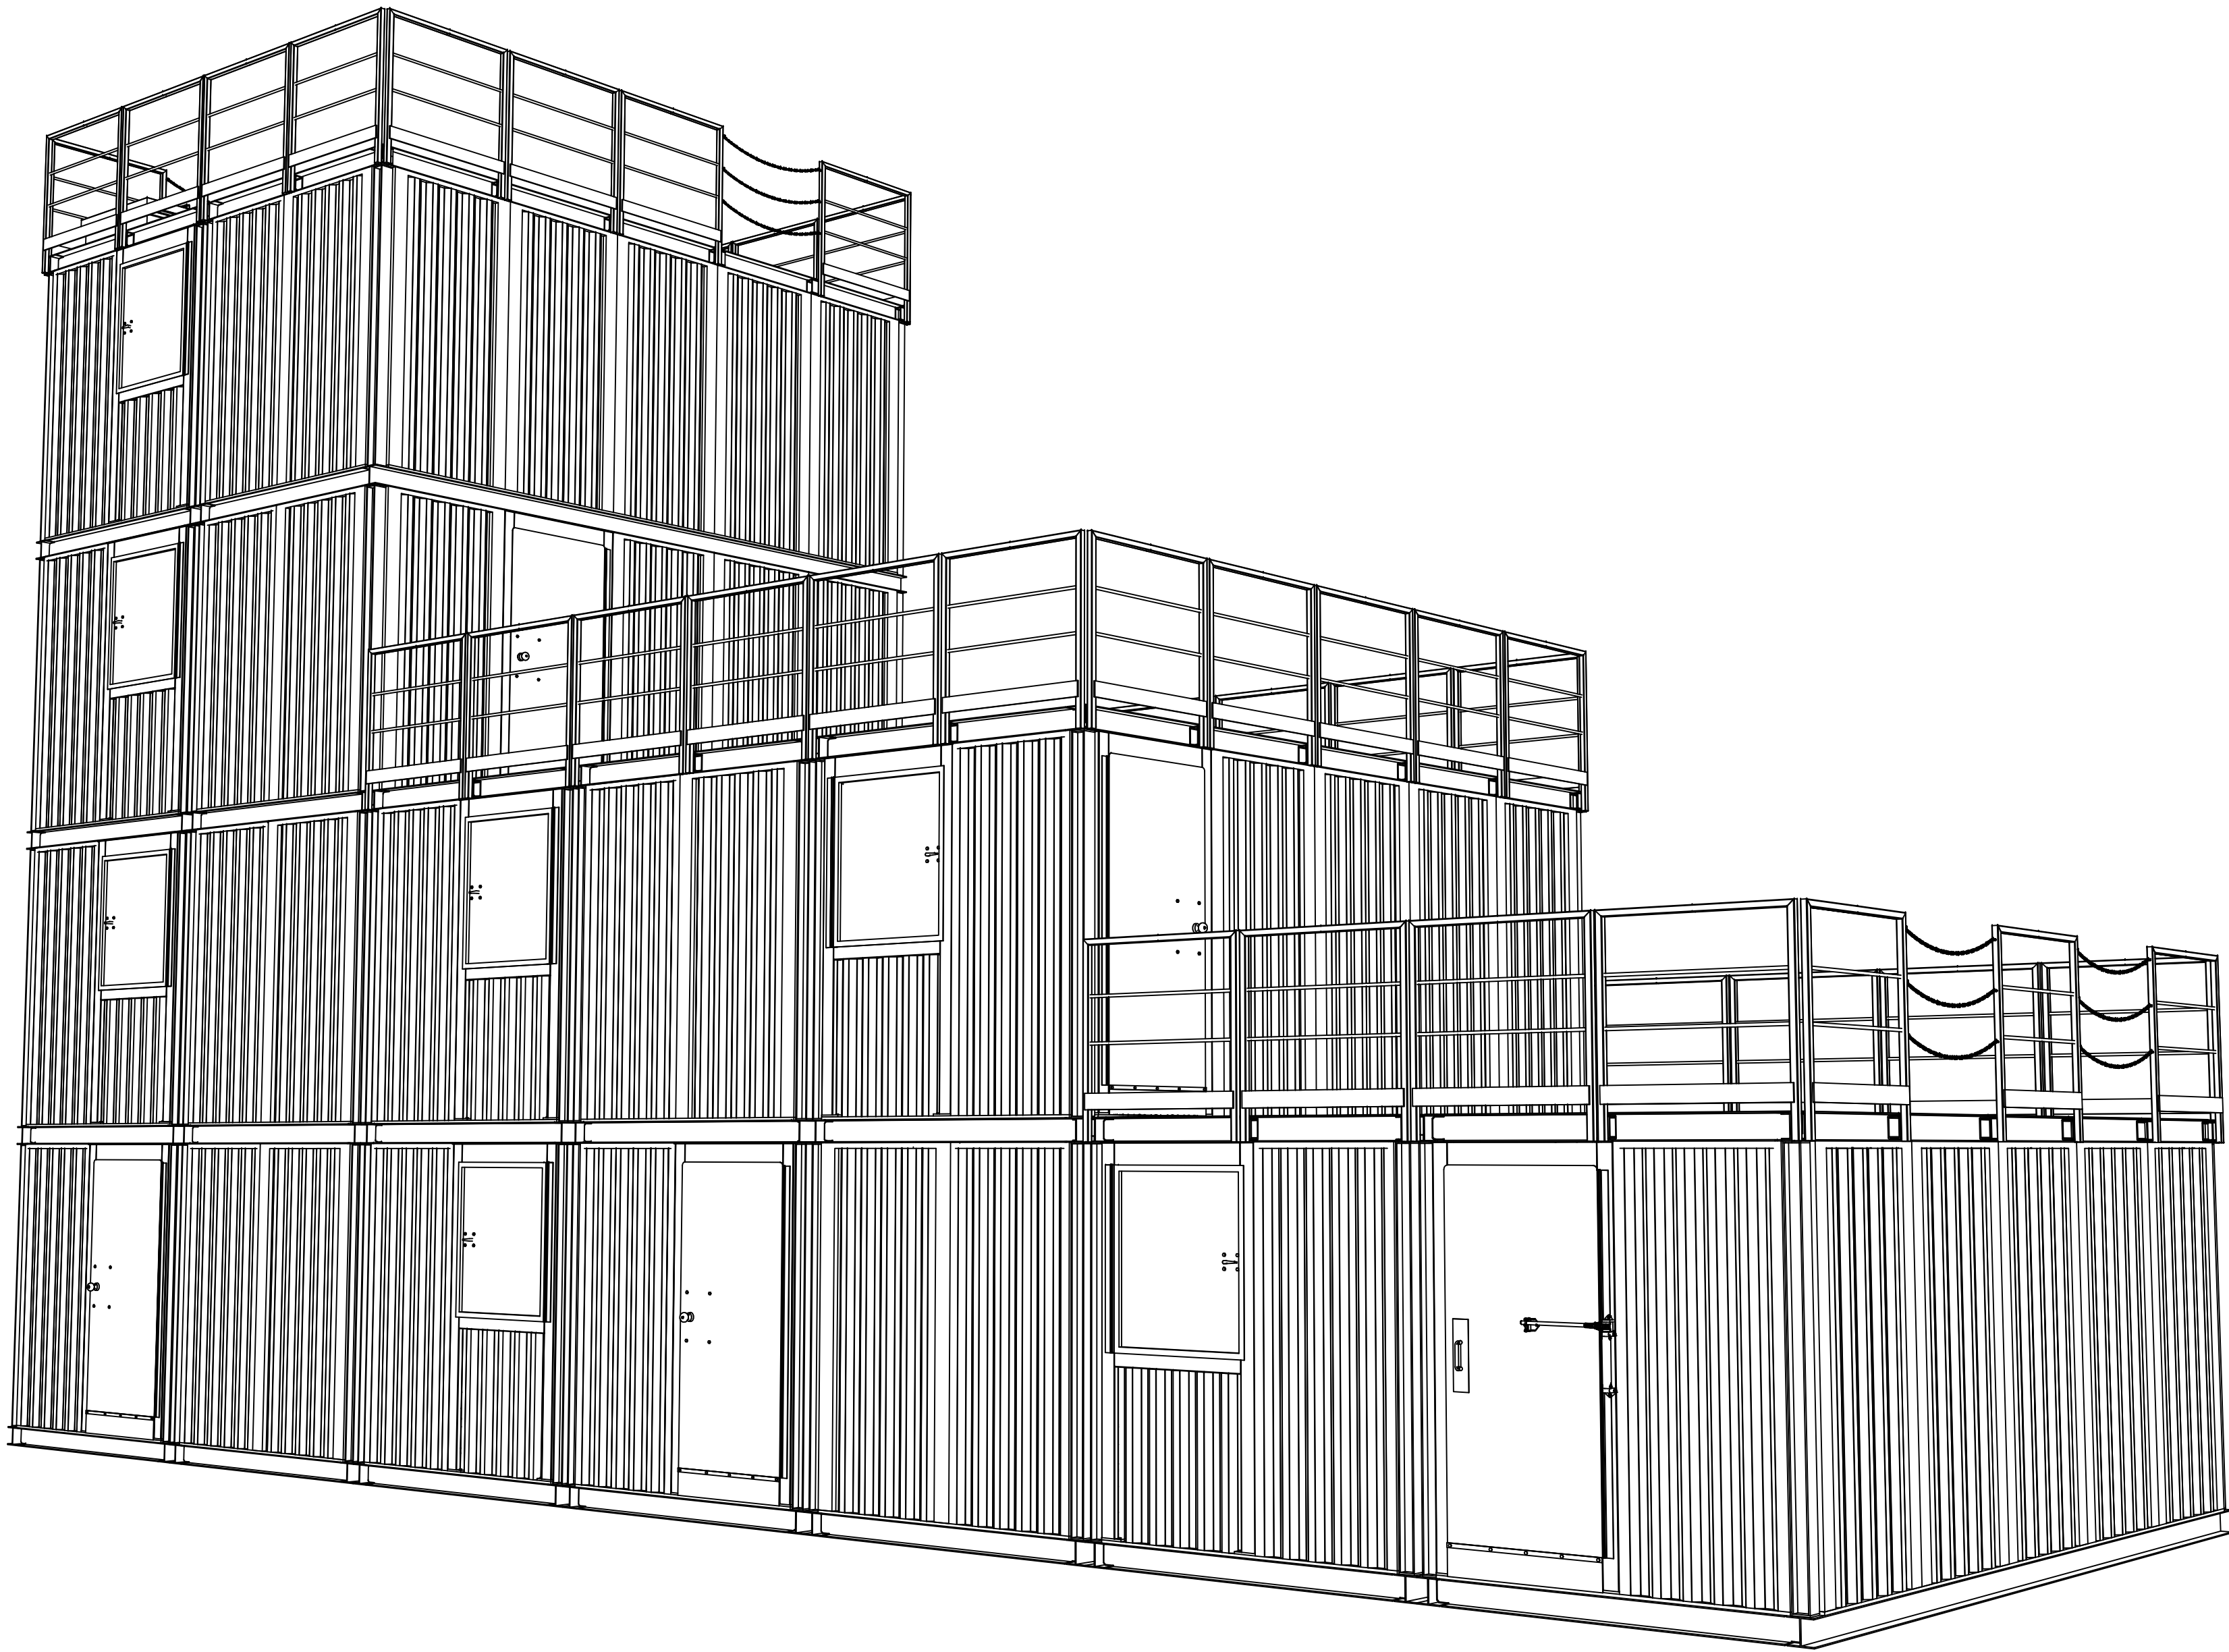

MODx - X SERIES
FIRE DEPARTMENT

WINDOW SHUTTER HARDWARE PACKAGES							
MARK #	DESCRIPTION	ROUGH OPENING	SHUTTER LEAF	LOCKING HANDLE KIT	NON-LOCKING HANDLE KIT	HOLD OPEN	THERMAL LINING CHANNELS
W1	LOCKING WINDOW SHUTTER	38"x46 1/2"	1	1		1	
W2	LOCKING BURN ROOM SHUTTER	38"x46 1/2"	1	1		1	1
W3	LOCKING ATTIC SHUTTER	38"x46 1/2"	1	1		1	
W4	NON-LOCKING WINDOW SHUTTER	38"x46 1/2"	1		1	1	
W5	NON-LOCKING BURN ROOM SHUTTER	38"x46 1/2"	1		1	1	1
W6	NON-LOCKING ATTIC SHUTTER	38"x46 1/2"	1		1	1	

DOOR HARDWARE PACKAGES														
MARK #	DESCRIPTION	ROUGH OPENING	DOOR LEAF	INACTIVE LEAF	STAINLESS STEEL HINGE	DOOR SWEEP	DOOR SWEEP MOUNT KIT	DOOR KNOB PLATE	LOCKING KNOB SET	PASSING KNOB SET	BURN DOOR KIT	SLIDE LATCH	BARREL BOLT	CANE BOLT
D1	EXTERIOR SINGLE PLATE DOOR	38"x89 1/16"	1		1	1	1	1	1					
D2	EXTERIOR SINGLE BURN ROOM DOOR	38"x89 1/16"	1		1	1	1				1	1		
D3	EXTERIOR DOUBLE PLATE DOOR	77 1/4"x89 1/16"	1	1	2	2	2	1	1			1	1	1
D4	EXTERIOR DOUBLE BURN ROOM DOOR	77 1/4"x89 1/16"	1	1	2	2	2				1	1	1	1
D5	INTERIOR SINGLE PLATE DOOR	38"x89 1/16"	1		1	1	1	1		1				
D6	INTERIOR SINGLE BURN ROOM DOOR	38"x89 1/16"	1		1	1	1				1	1		
D7	INTERIOR DOUBLE PLATE DOOR	77 1/4"x89 1/16"	1	1	2	2	2	1		1			1	1
D8	INTERIOR DOUBLE BURN ROOM DOOR	77 1/4"x89 1/16"	1	1	2	2	2				1	1	1	1



A DIV. OF JAHNKE AND SONS CONSTRUCTION, INC.
519 DUCK RD GRANDVIEW, MO 64030
TEL. 913-385-5663 info@trainingtowers.com
TOLL FREE 1-800-351-2525 www.trainingtowers.com

MODx - X
FIRE TRAINING SIMULATOR
FIRE DEPARTMENT TRAINING SIMULATOR


MODULAR BUILDING
PROTECTED BY
U.S. Pat. No. 12,456,388

THESE DRAWINGS, SPECIFICATIONS,
IDEAS, DESIGNS, AND ARRANGEMENTS
ARE AND SHALL REMAIN THE
PROPERTY OF JAHNKE AND SONS
CONSTRUCTION AND NO PART
THEREOF SHALL BE COPIED,
REPRODUCED, OR DISTRIBUTED
WITHOUT WRITTEN CONSENT OF
JAHNKE AND SONS CONSTRUCTION.


PROJECT NUMBER: 00-W-000		REVISION DATES	
PROJECT DIRECTOR:	1	DATE:	1
DRAWN BY:	2	DATE:	2
REVIEWED BY:	3	DATE:	3
PRINT DATE:	4	DATE:	4

COVER PAGE

0

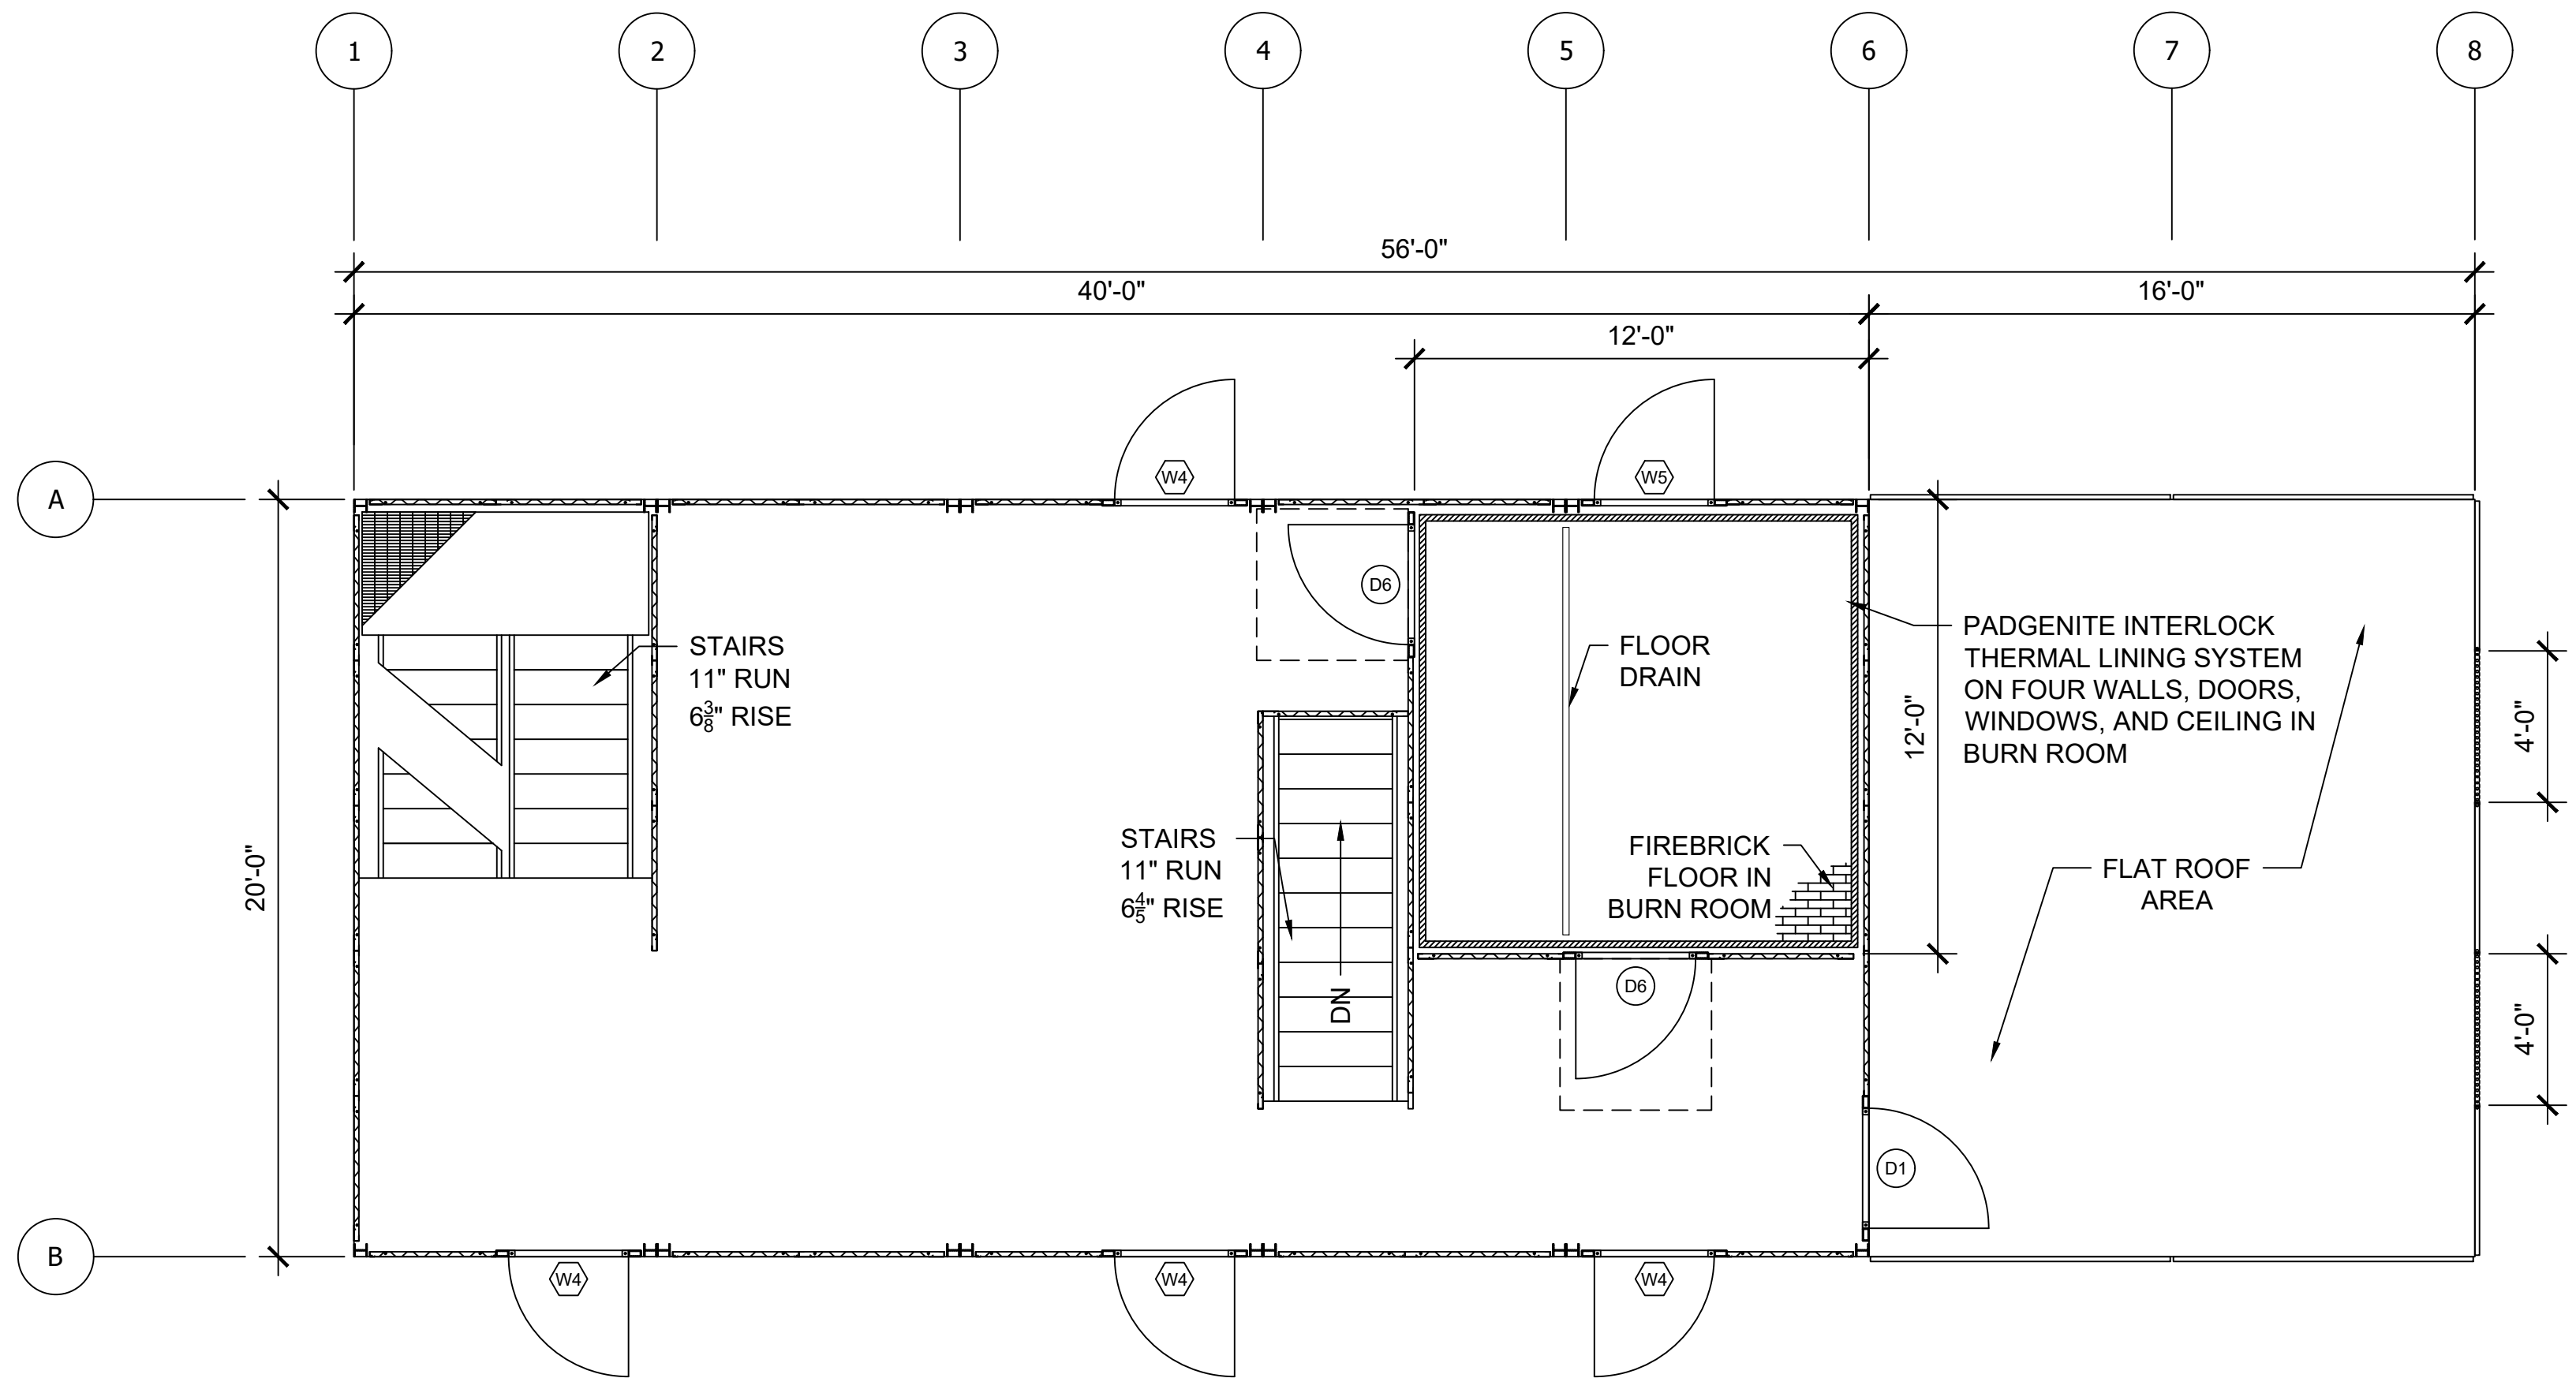

2 SECOND FLOOR LAYOUT
Scale: 1/4" = 1'-0"

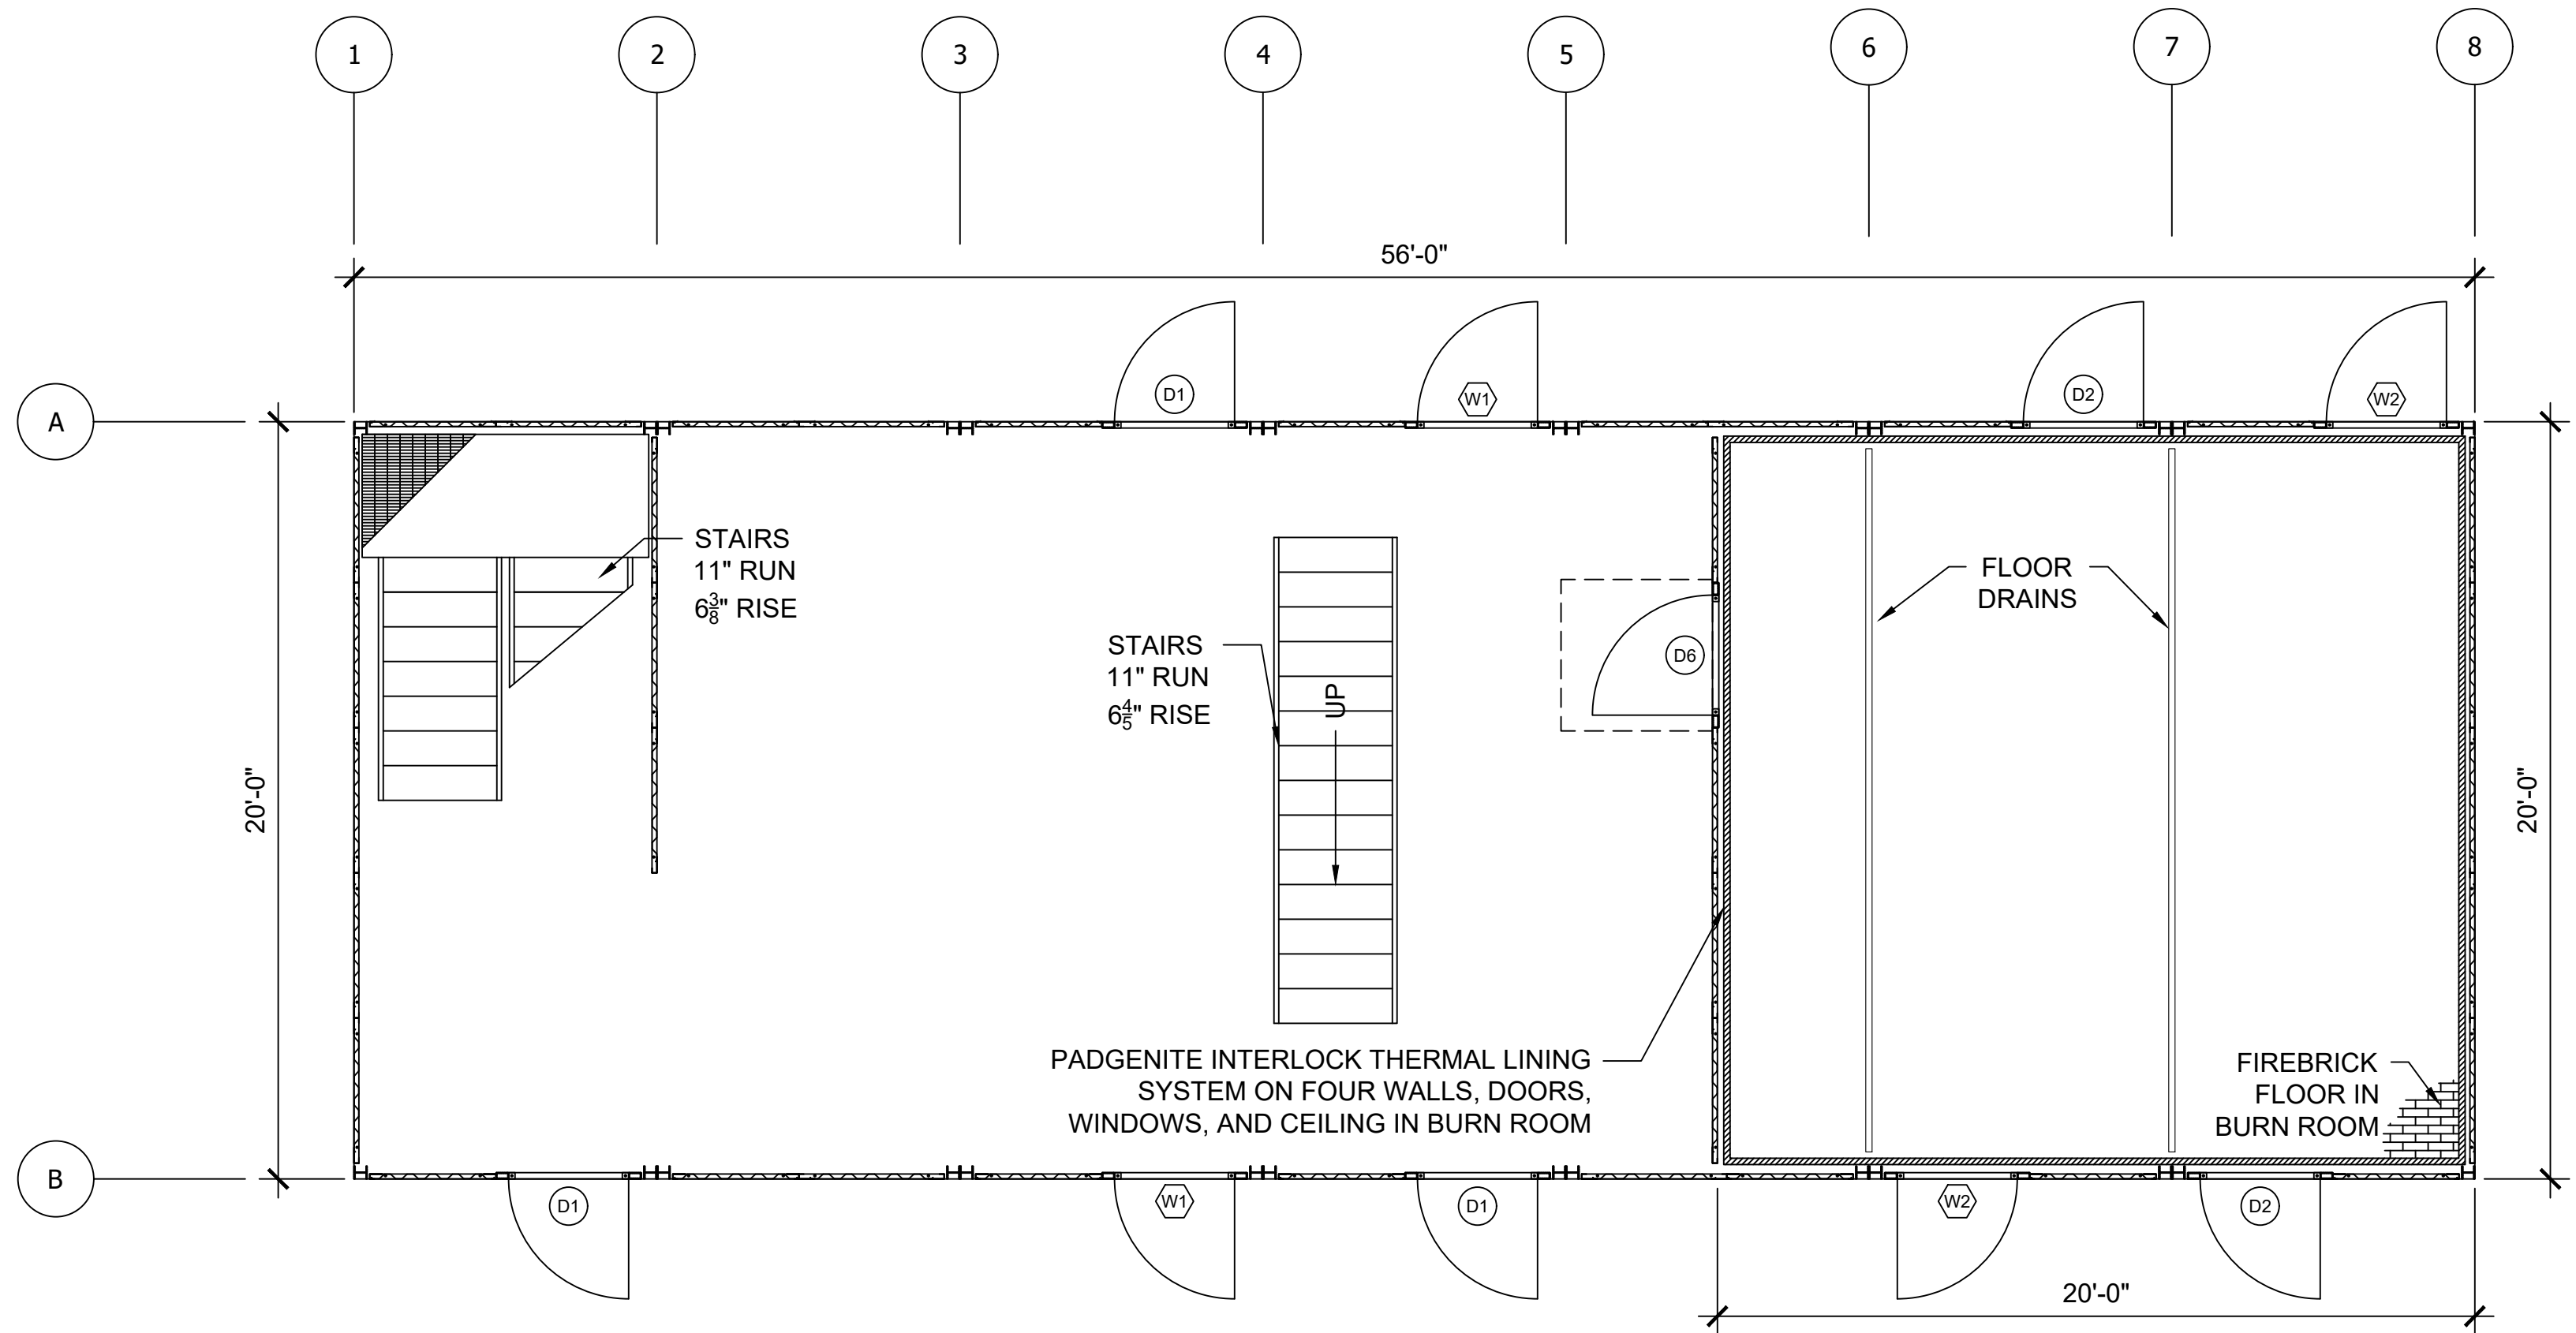

1 FIRST FLOOR LAYOUT
Scale: 1/4" = 1'-0"



A DIV. OF JAHNKE AND SONS CONSTRUCTION, INC.
519 DUCK RD GRANDVIEW, MO 64030
TEL. 913-385-5663 info@trainingtowers.com
TOLL FREE 1-800-351-2525 www.trainingtowers.com


MODx - X
FIRE TRAINING SIMULATOR
FIRE DEPARTMENT TRAINING SIMULATOR

MODULAR BUILDING
PROTECTED BY
U.S. Pat. No. 12,456,388


THESE DRAWINGS, SPECIFICATIONS, IDEAS, DESIGNS, AND ARRANGEMENTS ARE AND SHALL REMAIN THE PROPERTY OF JAHNKE AND SONS CONSTRUCTION AND NO PART THEREOF SHALL BE COPIED, REPRODUCED, OR DISTRIBUTED WITHOUT WRITTEN CONSENT OF JAHNKE AND SONS CONSTRUCTION.

PROJECT NUMBER:	00-W-0001	REVISION DATES
DRAWN BY:	CM	1
REVIEWED BY:	JPK	2
PRINT DATE:	00-00-00	4


FIRST FLOOR AND
SECOND FLOOR PLANS

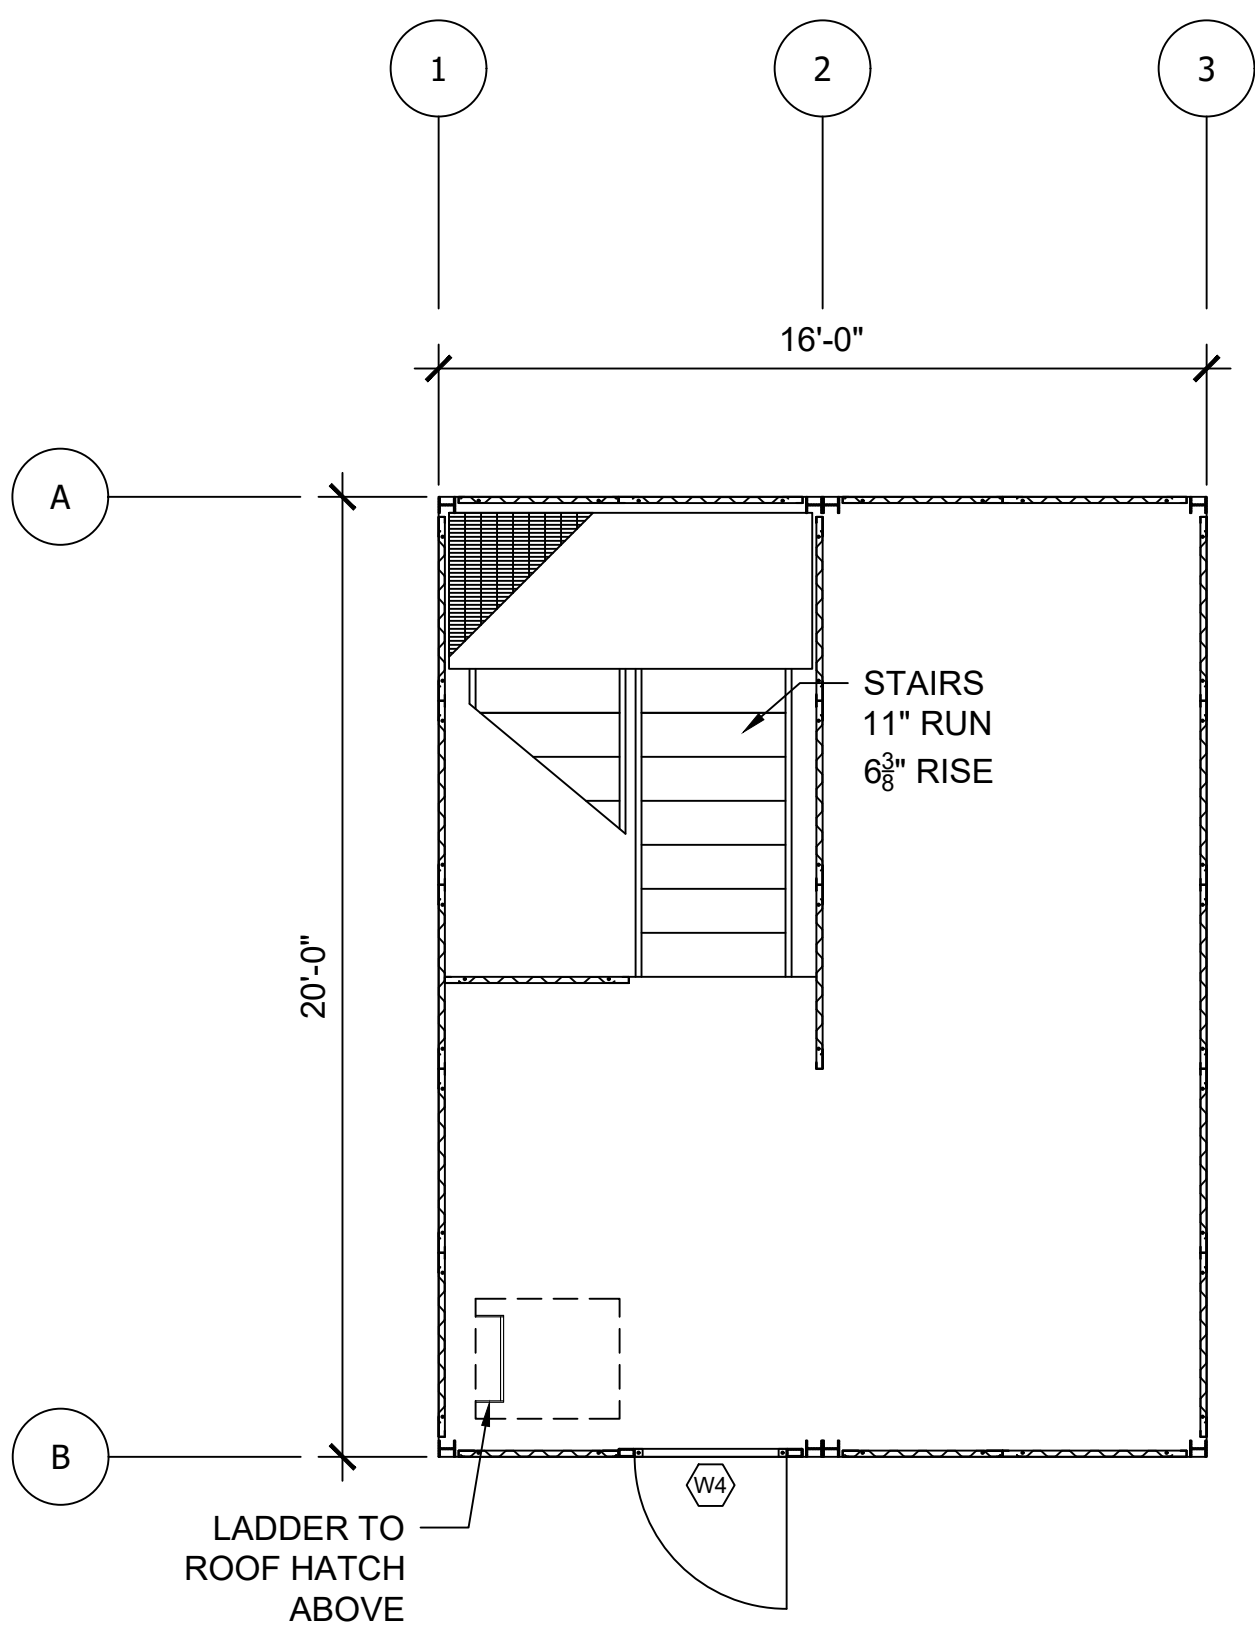

4 FOURTH FLOOR LAYOUT
Scale: 1/4" = 1'-0"

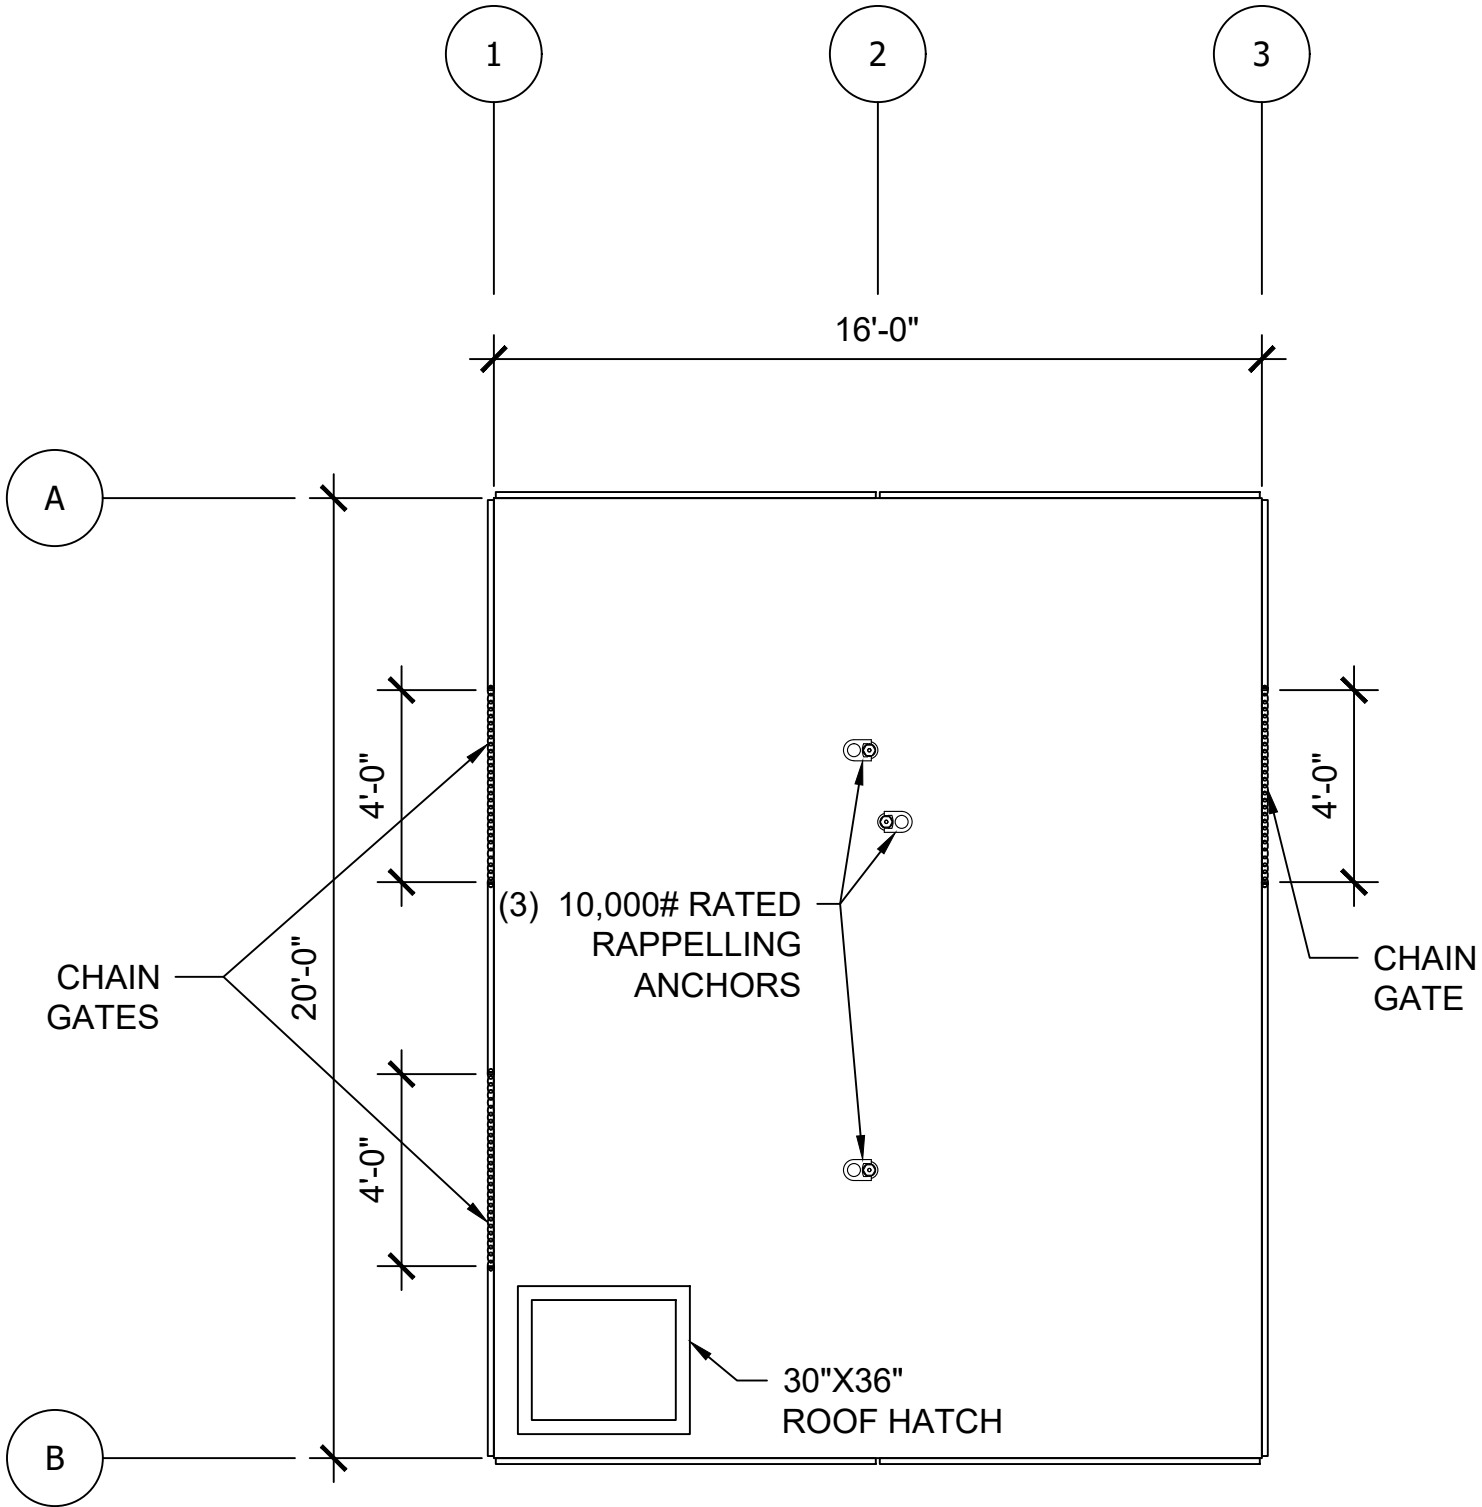

5 ROOF LAYOUT
Scale: 1/4" = 1'-0"

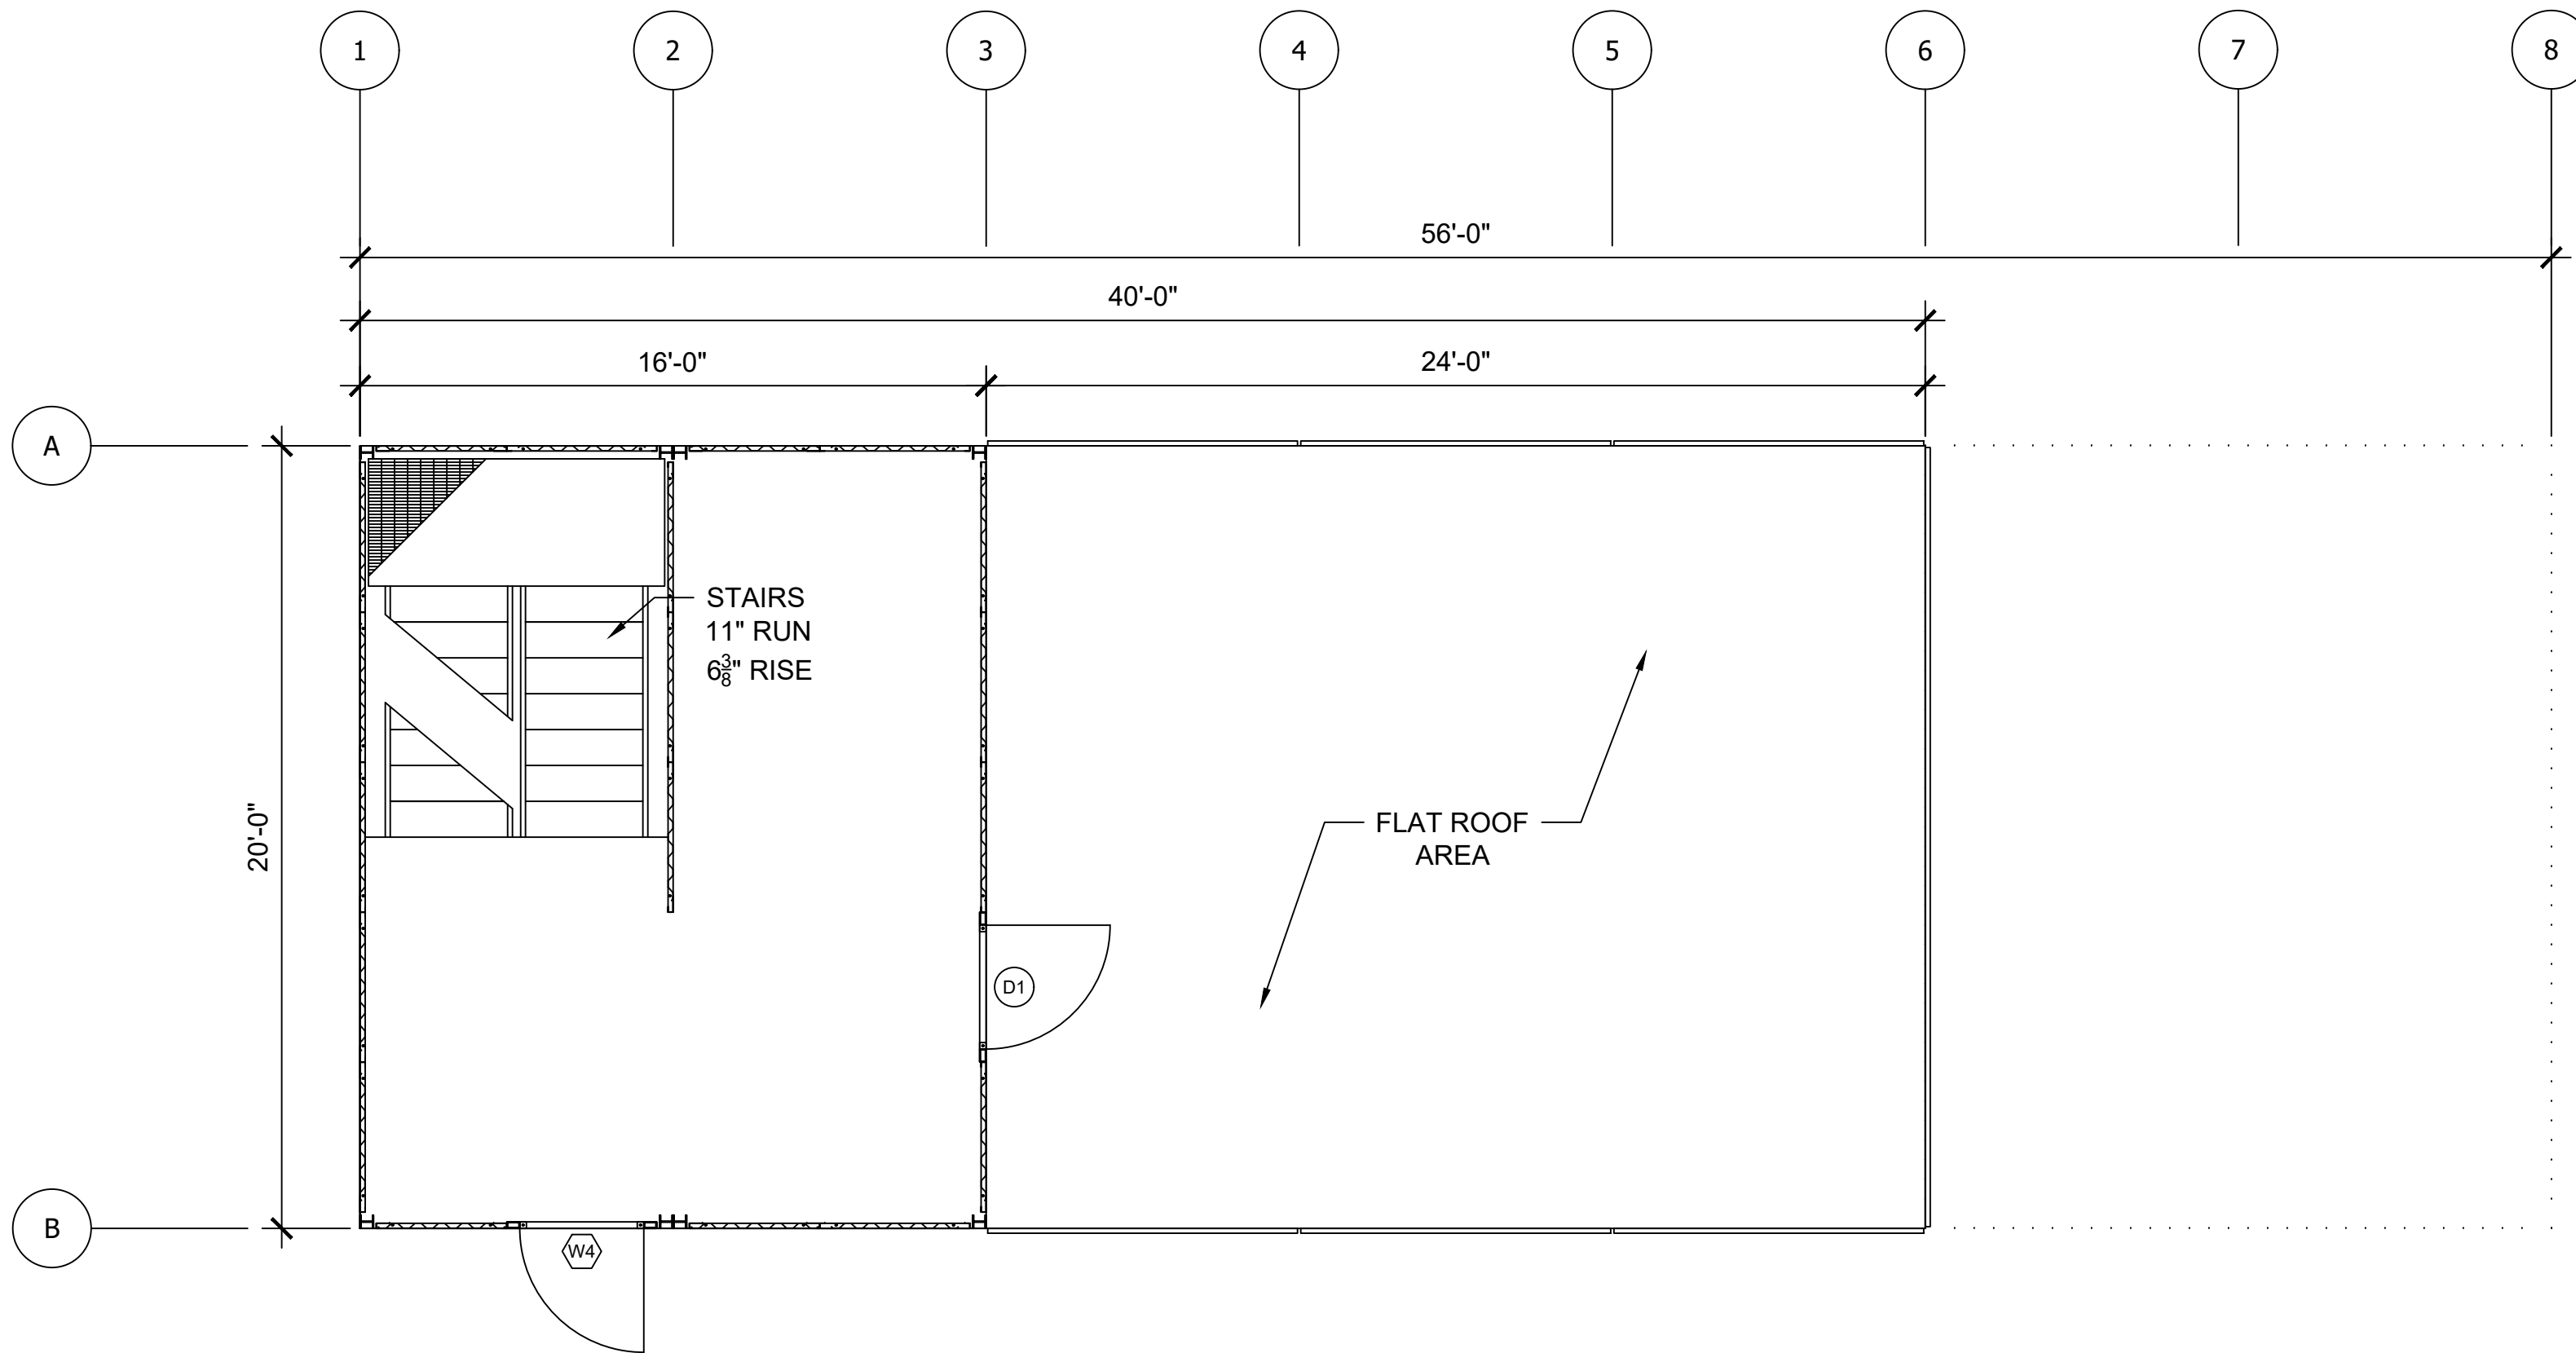

3 THIRD FLOOR LAYOUT
Scale: 1/4" = 1'-0"



A DIV. OF JAHNKE AND SONS CONSTRUCTION, INC.
519 DUCK RD GRANDVIEW, MO 64030
TEL. 913-385-5663 info@trainingtowers.com
TOLL FREE 1-800-351-2525 www.trainingtowers.com



MODx - X
FIRE TRAINING SIMULATOR
FIRE DEPARTMENT TRAINING SIMULATOR

**MODULAR BUILDING
PROTECTED BY
U.S. Pat. No. 12,456,388**

THESE DRAWINGS, SPECIFICATIONS, IDEAS, DESIGNS, AND ARRANGEMENTS ARE AND SHALL REMAIN THE PROPERTY OF JAHNKE AND SONS CONSTRUCTION AND NO PART THEREOF SHALL BE COPIED, REPRODUCED, OR DISTRIBUTED WITHOUT WRITTEN CONSENT OF JAHNKE AND SONS CONSTRUCTION.

PROJECT NUMBER:	00-W-0001	REVISION DATES
DRAWN BY:	CM	1
REVIEWED BY:	JPK	2
PRINT DATE:	00-00-00	4

THIRD FLOOR, FOURTH FLOOR,
AND ROOF PLANS

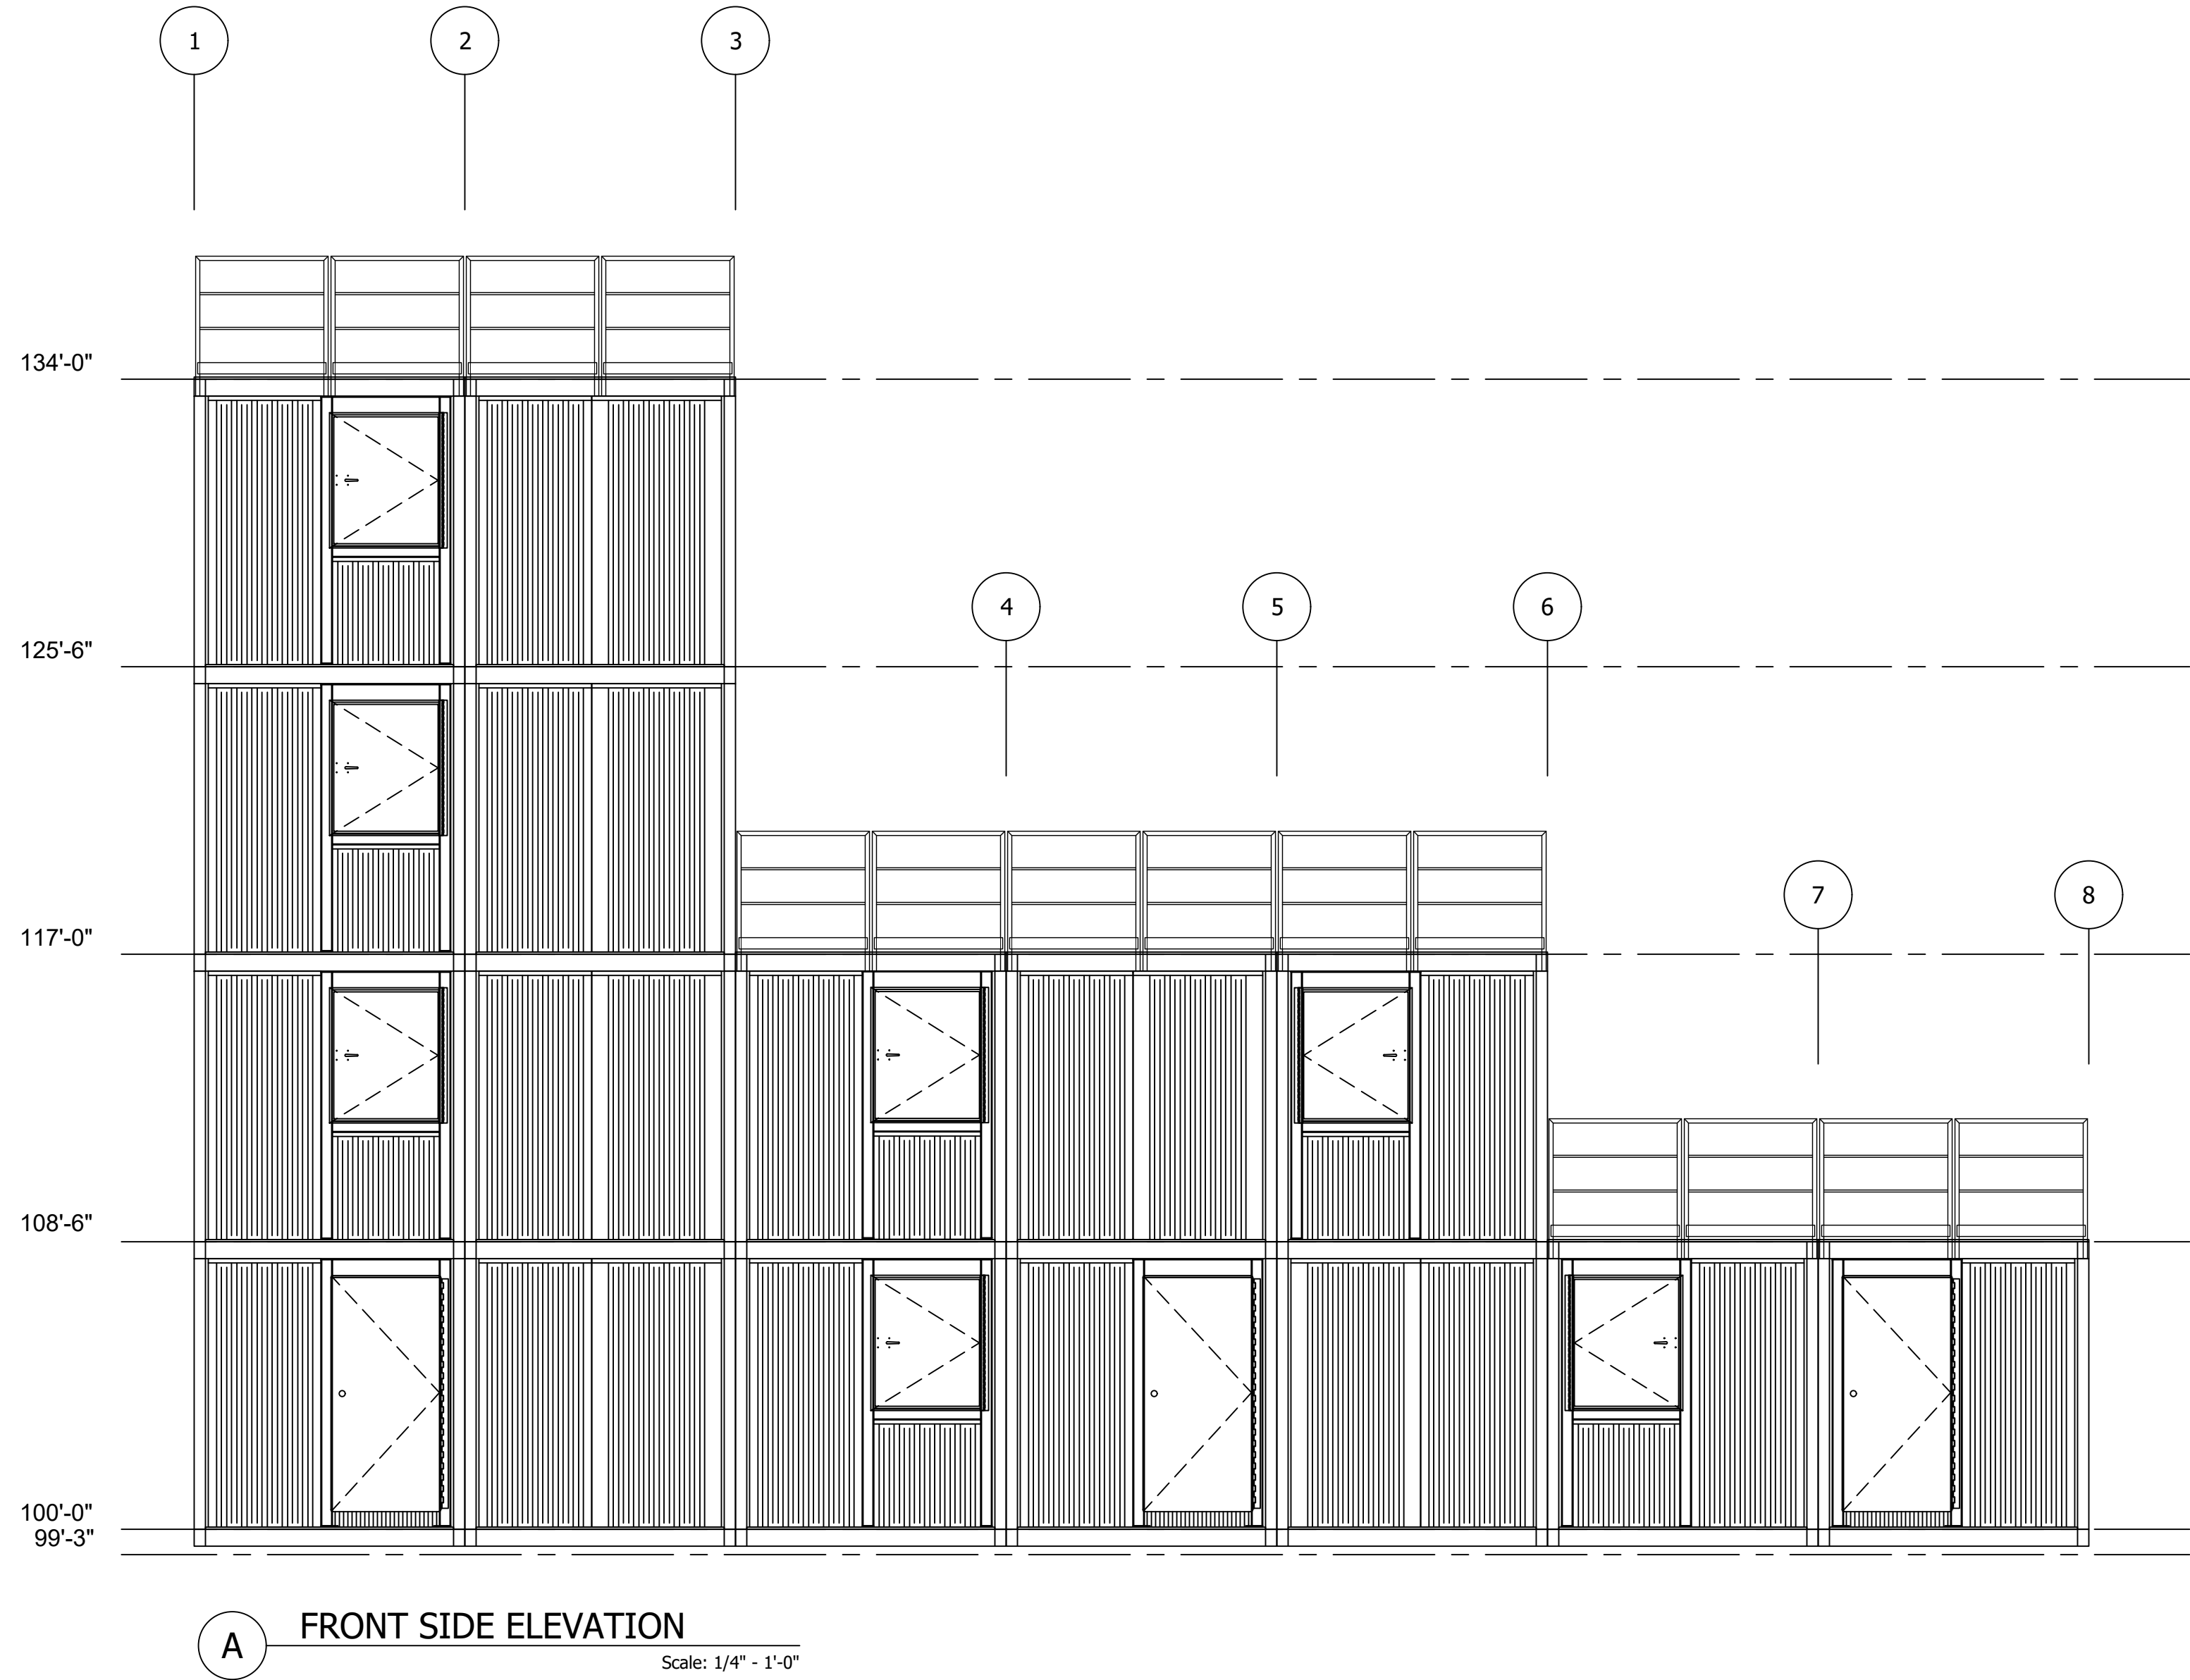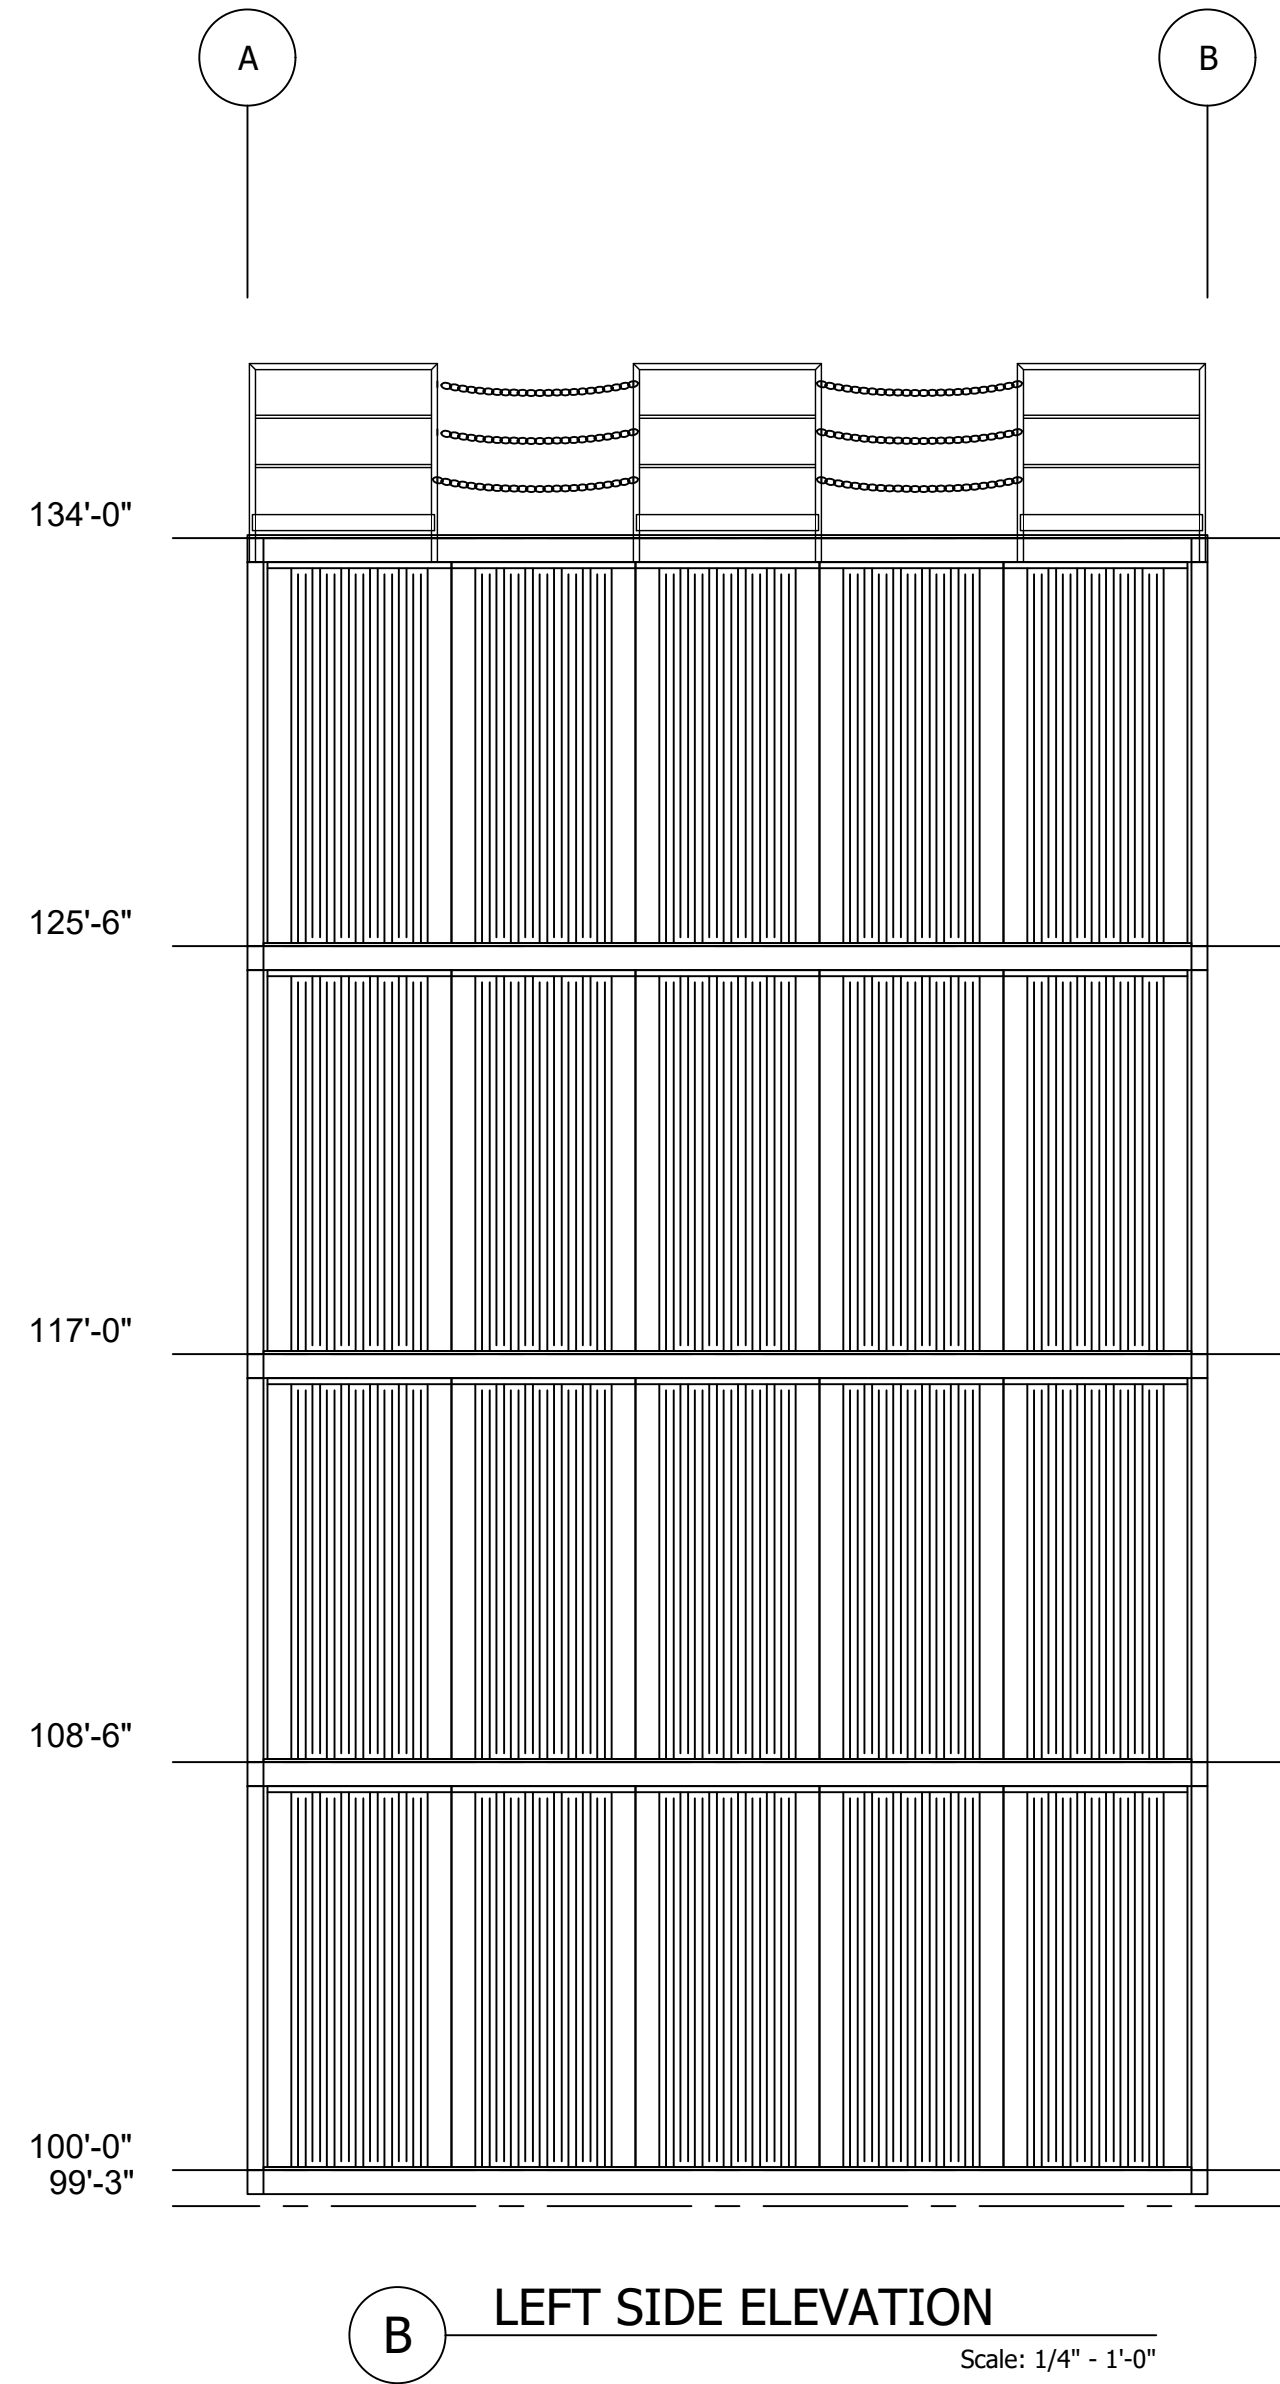

A DIV. OF JAHNKE AND SONS CONSTRUCTION, INC.
519 DUCK RD GRANDVIEW, MO 64030
TEL. 913-385-5663 info@trainingtowers.com
TOLL FREE 1-800-351-2525 www.trainingtowers.com


MODx - X
FIRE TRAINING SIMULATOR
FIRE DEPARTMENT TRAINING SIMULATOR

**MODULAR BUILDING
PROTECTED BY
U.S. Pat. No. 12,456,388**


THESE DRAWINGS, SPECIFICATIONS,
IDEAS, DESIGNS, AND ARRANGEMENTS
ARE AND SHALL REMAIN THE
PROPERTY OF JAHNKE AND SONS
CONSTRUCTION AND NO PART
THEREOF SHALL BE COPIED,
REPRODUCED, OR DISTRIBUTED
WITHOUT WRITTEN CONSENT OF
JAHNKE AND SONS CONSTRUCTION.

PROJECT NUMBER:	00-W-000	REVISION	DATE
PROJECT DIRECTOR:	CM	1	
DRAWN BY:	JPK	2	
REVIEWED BY:	JPK	3	
PRINT DATE:	00-00-00	4	

FRONT SIDE AND LEFT SIDE
ELEVATIONS

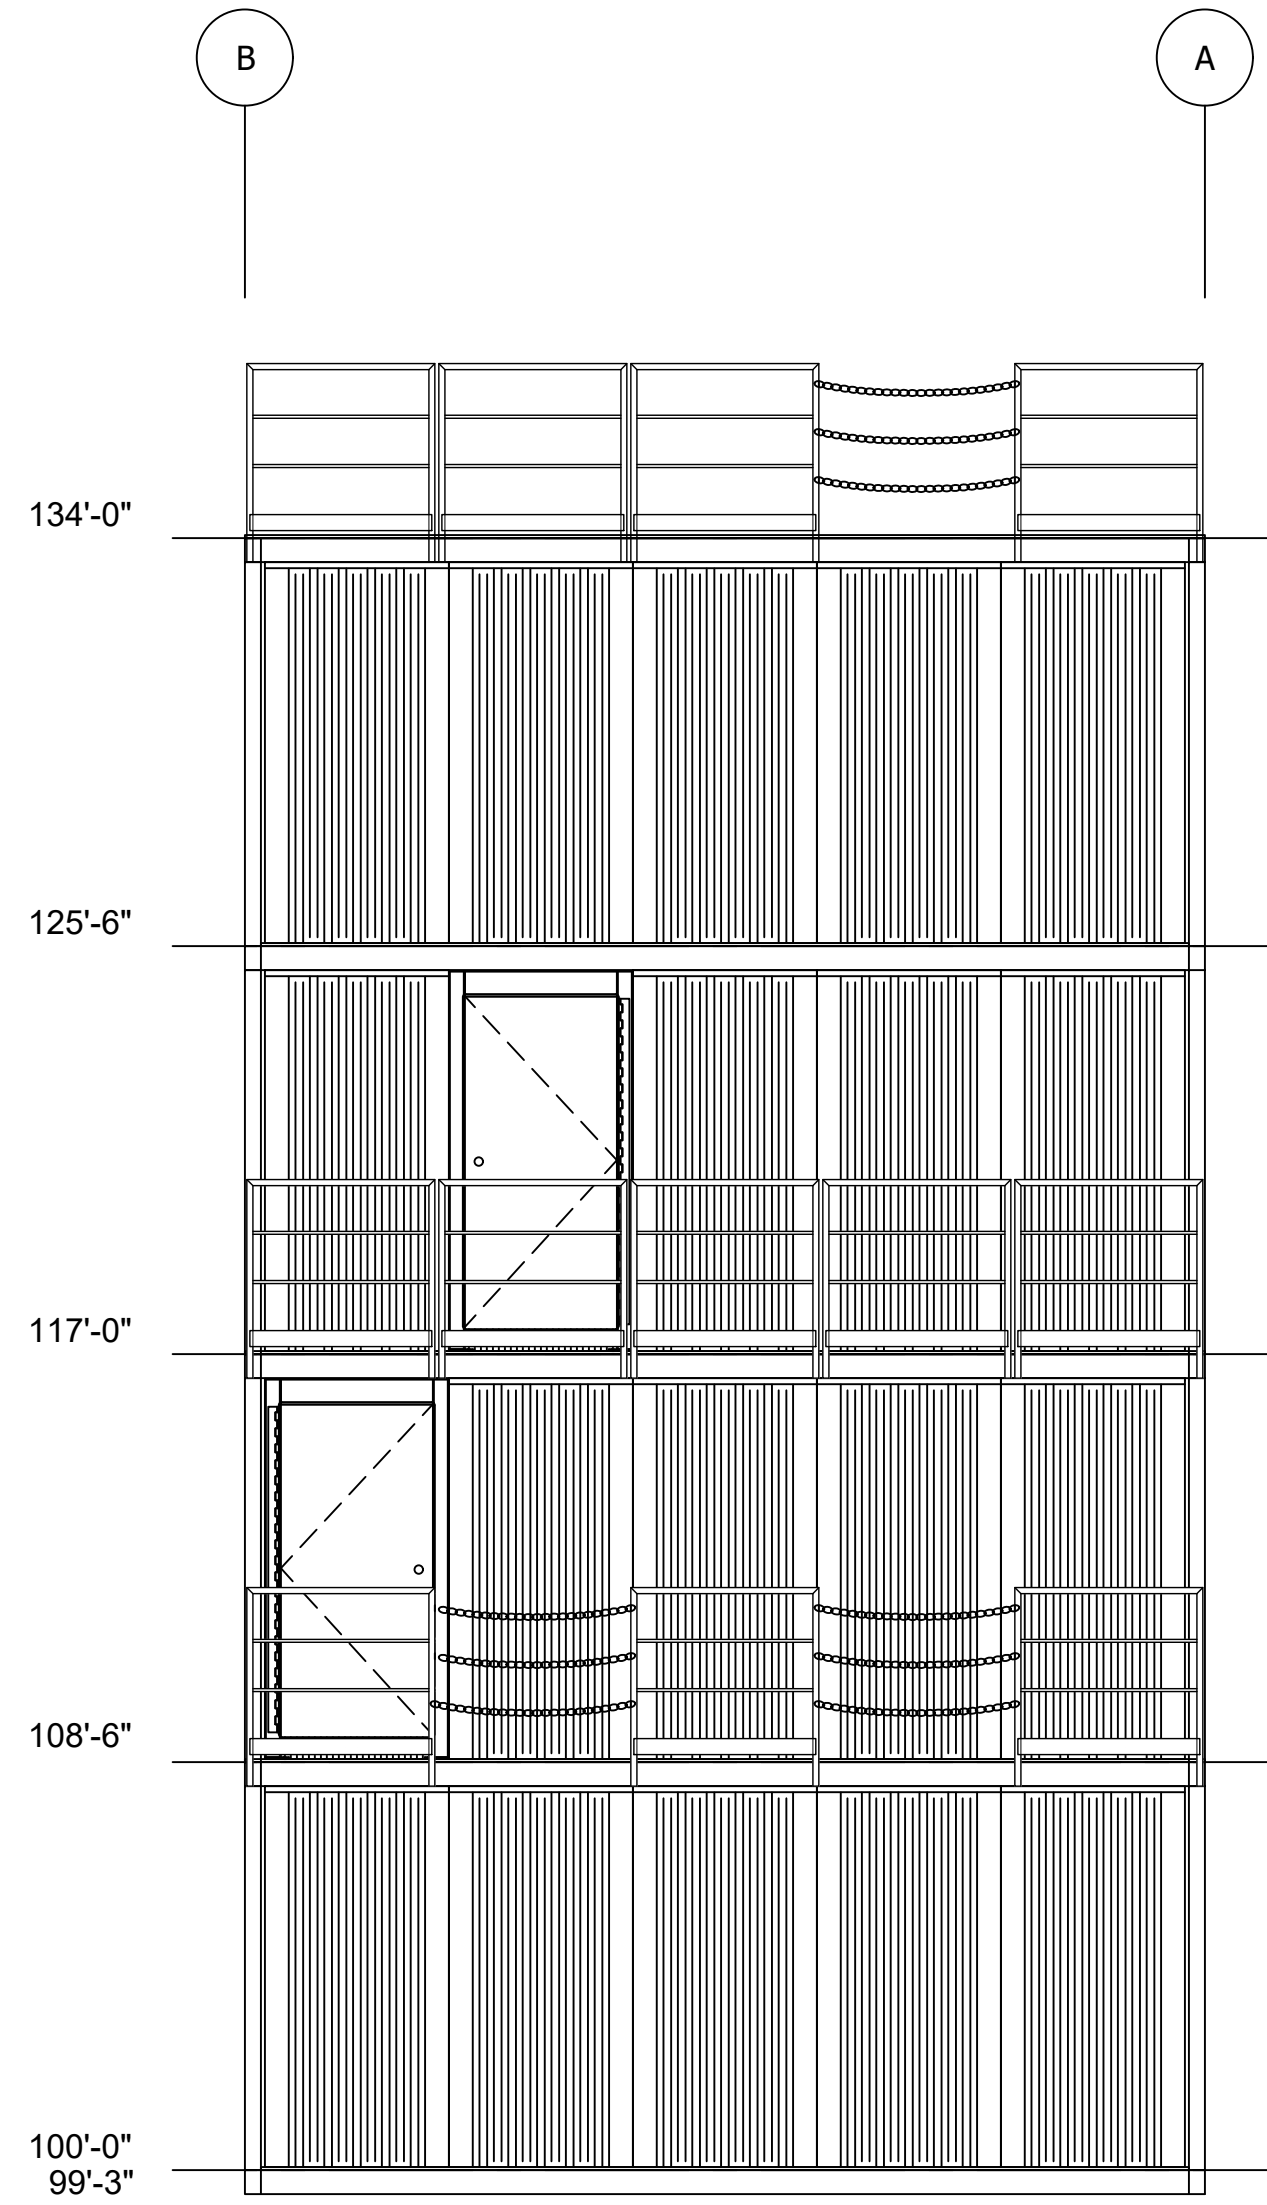

D RIGHT SIDE ELEVATION
Scale: 1/4" = 1'-0"

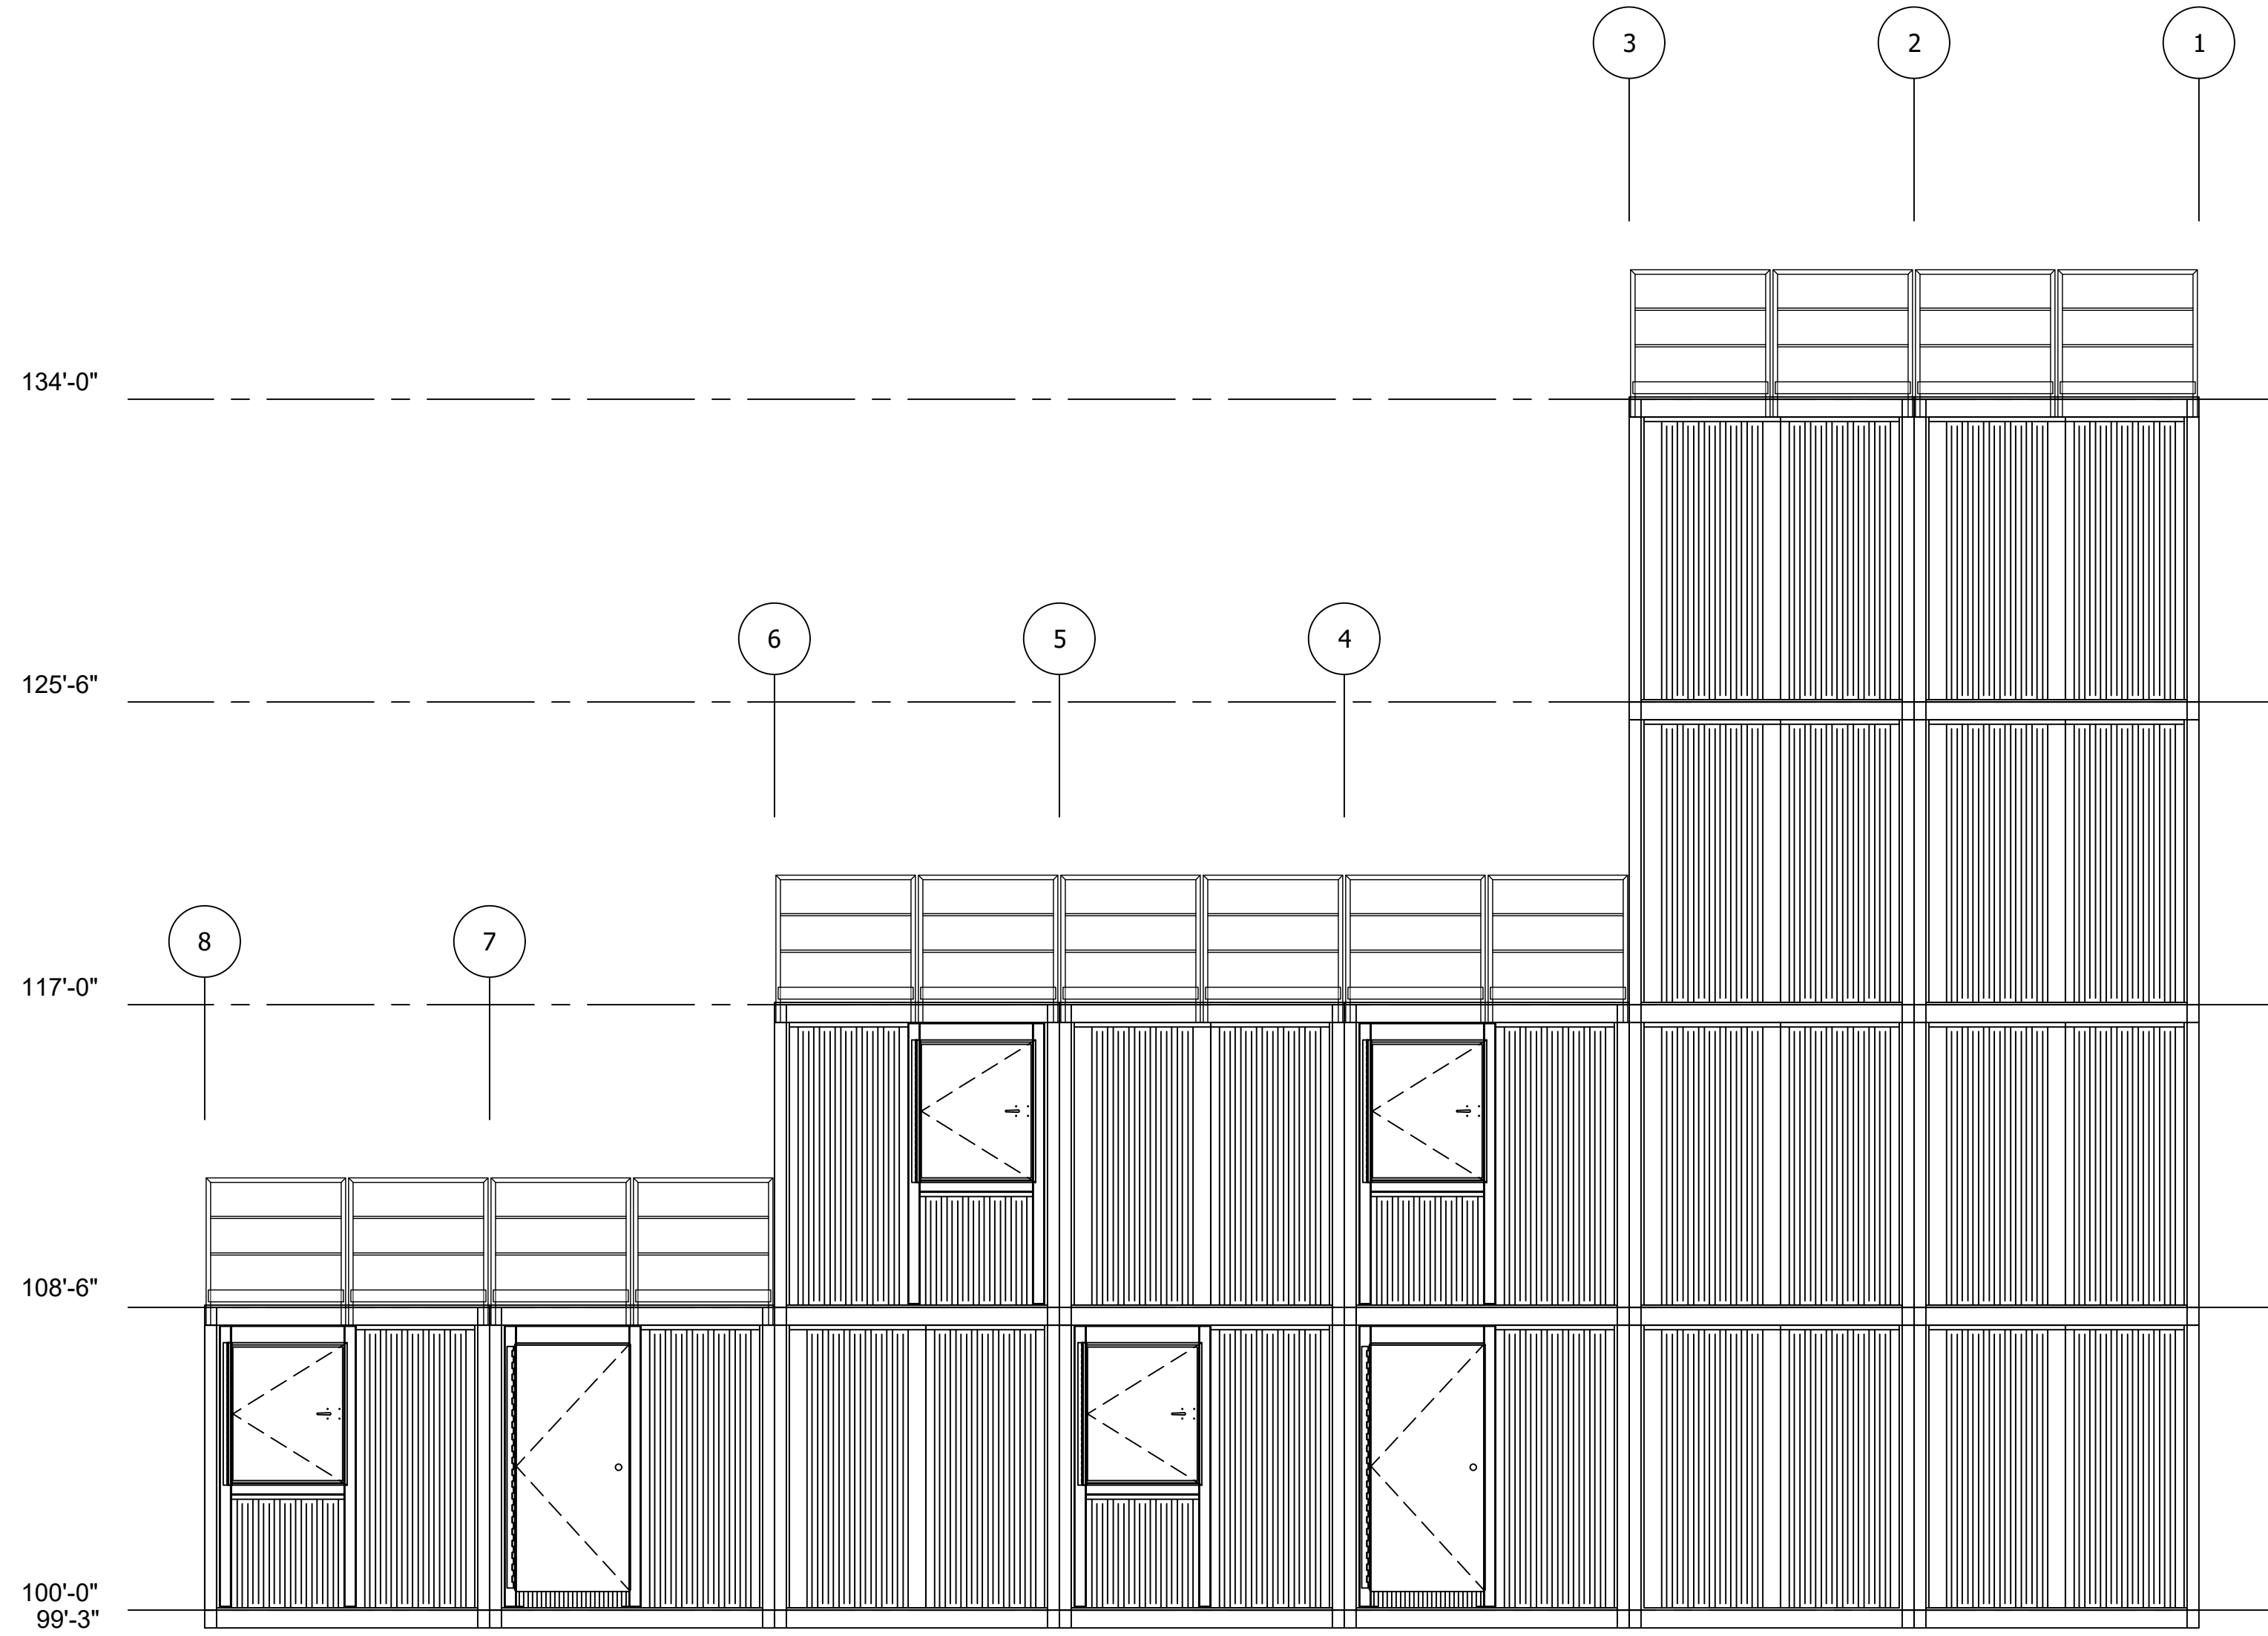

C REAR SIDE ELEVATION
Scale: 1/4" = 1'-0"



A DIV. OF JAHNKE AND SONS CONSTRUCTION, INC.
519 DUCK RD GRANDVIEW, MO 64030
TEL. 913-385-5663 info@trainingtowers.com
TOLL FREE 1-800-351-2525 www.trainingtowers.com

MODx - X
FIRE TRAINING SIMULATOR
FIRE DEPARTMENT TRAINING SIMULATOR

MODULAR BUILDING
PROTECTED BY
U.S. Pat. No. 12,456,388

THESE DRAWINGS, SPECIFICATIONS, IDEAS, DESIGNS, AND ARRANGEMENTS ARE AND SHALL REMAIN THE PROPERTY OF JAHNKE AND SONS CONSTRUCTION AND NO PART THEREOF SHALL BE COPIED, REPRODUCED, OR DISTRIBUTED WITHOUT WRITTEN CONSENT OF JAHNKE AND SONS CONSTRUCTION.

PROJECT NUMBER:	00-W-000	REVISION DATES
DRAWN BY:	CJM	1
REVIEWED BY:	JPK	2
PRINT DATE:	00-00-00	3
		4

REAR SIDE AND RIGHT SIDE
ELEVATIONS